


RECORDER'S INDEX:
COUNTY: POTTAWATTAMIE
SECTION: 14/ TOWNSHIP: 75/ RANGE: 41
ALLOTMENT PART: SW1/4 SE1/4 & SE1/4 SW1/4
PROPRIETOR: WINSTON L. MOFFATT
REQUESTED BY: ED SPENCER
PREPARED BY: LAND SURVEYING SERVICES, INC.
SURVEYOR: LONNIE R. MAYBERRY
COMPANY: LAND SURVEYING SERVICES, INC.
12 NORTH WALNUT ST. GLENWOOD, IA 51534
712-527-3509

PREPARED BY: LAND SURVEYING SERVICES, INC. 12 NO. WALNUT ST. GLENWOOD, IA 51534 (712)527-3509

PLAT OF SURVEY

NAME OF PROPRIETOR: WINSTON L. MOFFATT TRUST

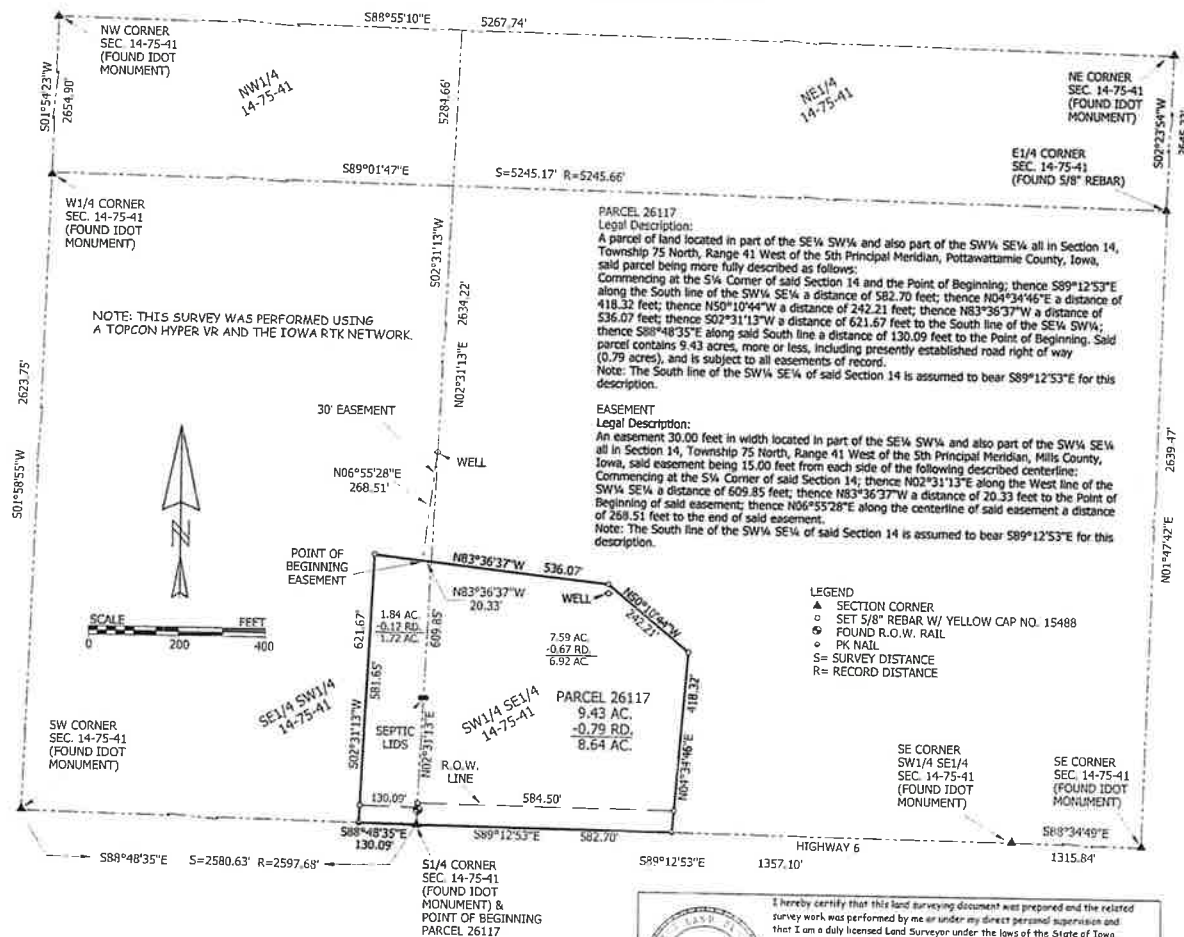

- LEGEND
- ▲ SECTION CORNER
 - SET 5/8" REBAR W/ YELLOW CAP NO. 15488
 - FOUND R.O.W. RAIL
 - PK NAIL
 - S= SURVEY DISTANCE
 - R= RECORD DISTANCE



I hereby certify that this land surveying document was prepared and the related survey work was performed by me or under my direct personal supervision and that I am a duly licensed Land Surveyor under the laws of the State of Iowa.

Lonnie R. Mayberry
Date: 10/6/2024

License Number: 15488
My license renewal date is December 31, 2027.
Sheets covered by this seal: Sheet 1 of 1.
Date of Field Survey: August, 2024.

SURVEY: PART OF THE SW1/4 SE1/4 & SE1/4 SW1/4
SEC. 14-75-41 POTTAWATTAMIE COUNTY, IOWA.
SCALE: 1"= 200'. DATE: AUGUST, 2024. DRAWN BY: RSF
REQUESTED BY: ED SPENCER
322 EAST 7TH STREET LOGAN, IA 51546
DRAWING NO. MOFFATT2.ZAK